1 GREENLODGE GROUND FLOOR
1/16" = 1'-0"

1 GREENLODGE SECOND FLOOR
1/16" = 1'-0"

GRAPHIC LEGEND

- CORE ACADEMIC SPACES
- SPECIAL EDUCATION
- ART & MUSIC
- HEALTH & PHYSICAL EDUCATION
- MEDIA CENTER
- DINING & FOOD SERVICES
- ADMINISTRATION & GUIDANCE
- MEDICAL
- CUSTODIAN AND MAINTENANCE
- OTHER

DEDHAM
EARLY CHILDHOOD
EDUCATION CENTER
FEASIBILITY STUDY

GREENLODGE SCHOOL
PROPOSED PLAN

DRAFT

JOB # S12114
DATE: 04/1/2015

KBA ARCHITECTS
KNIGHT, BAGGE AND ANDERSON, INC.

GREENLODGE OPTION 12 FLOOR PLAN

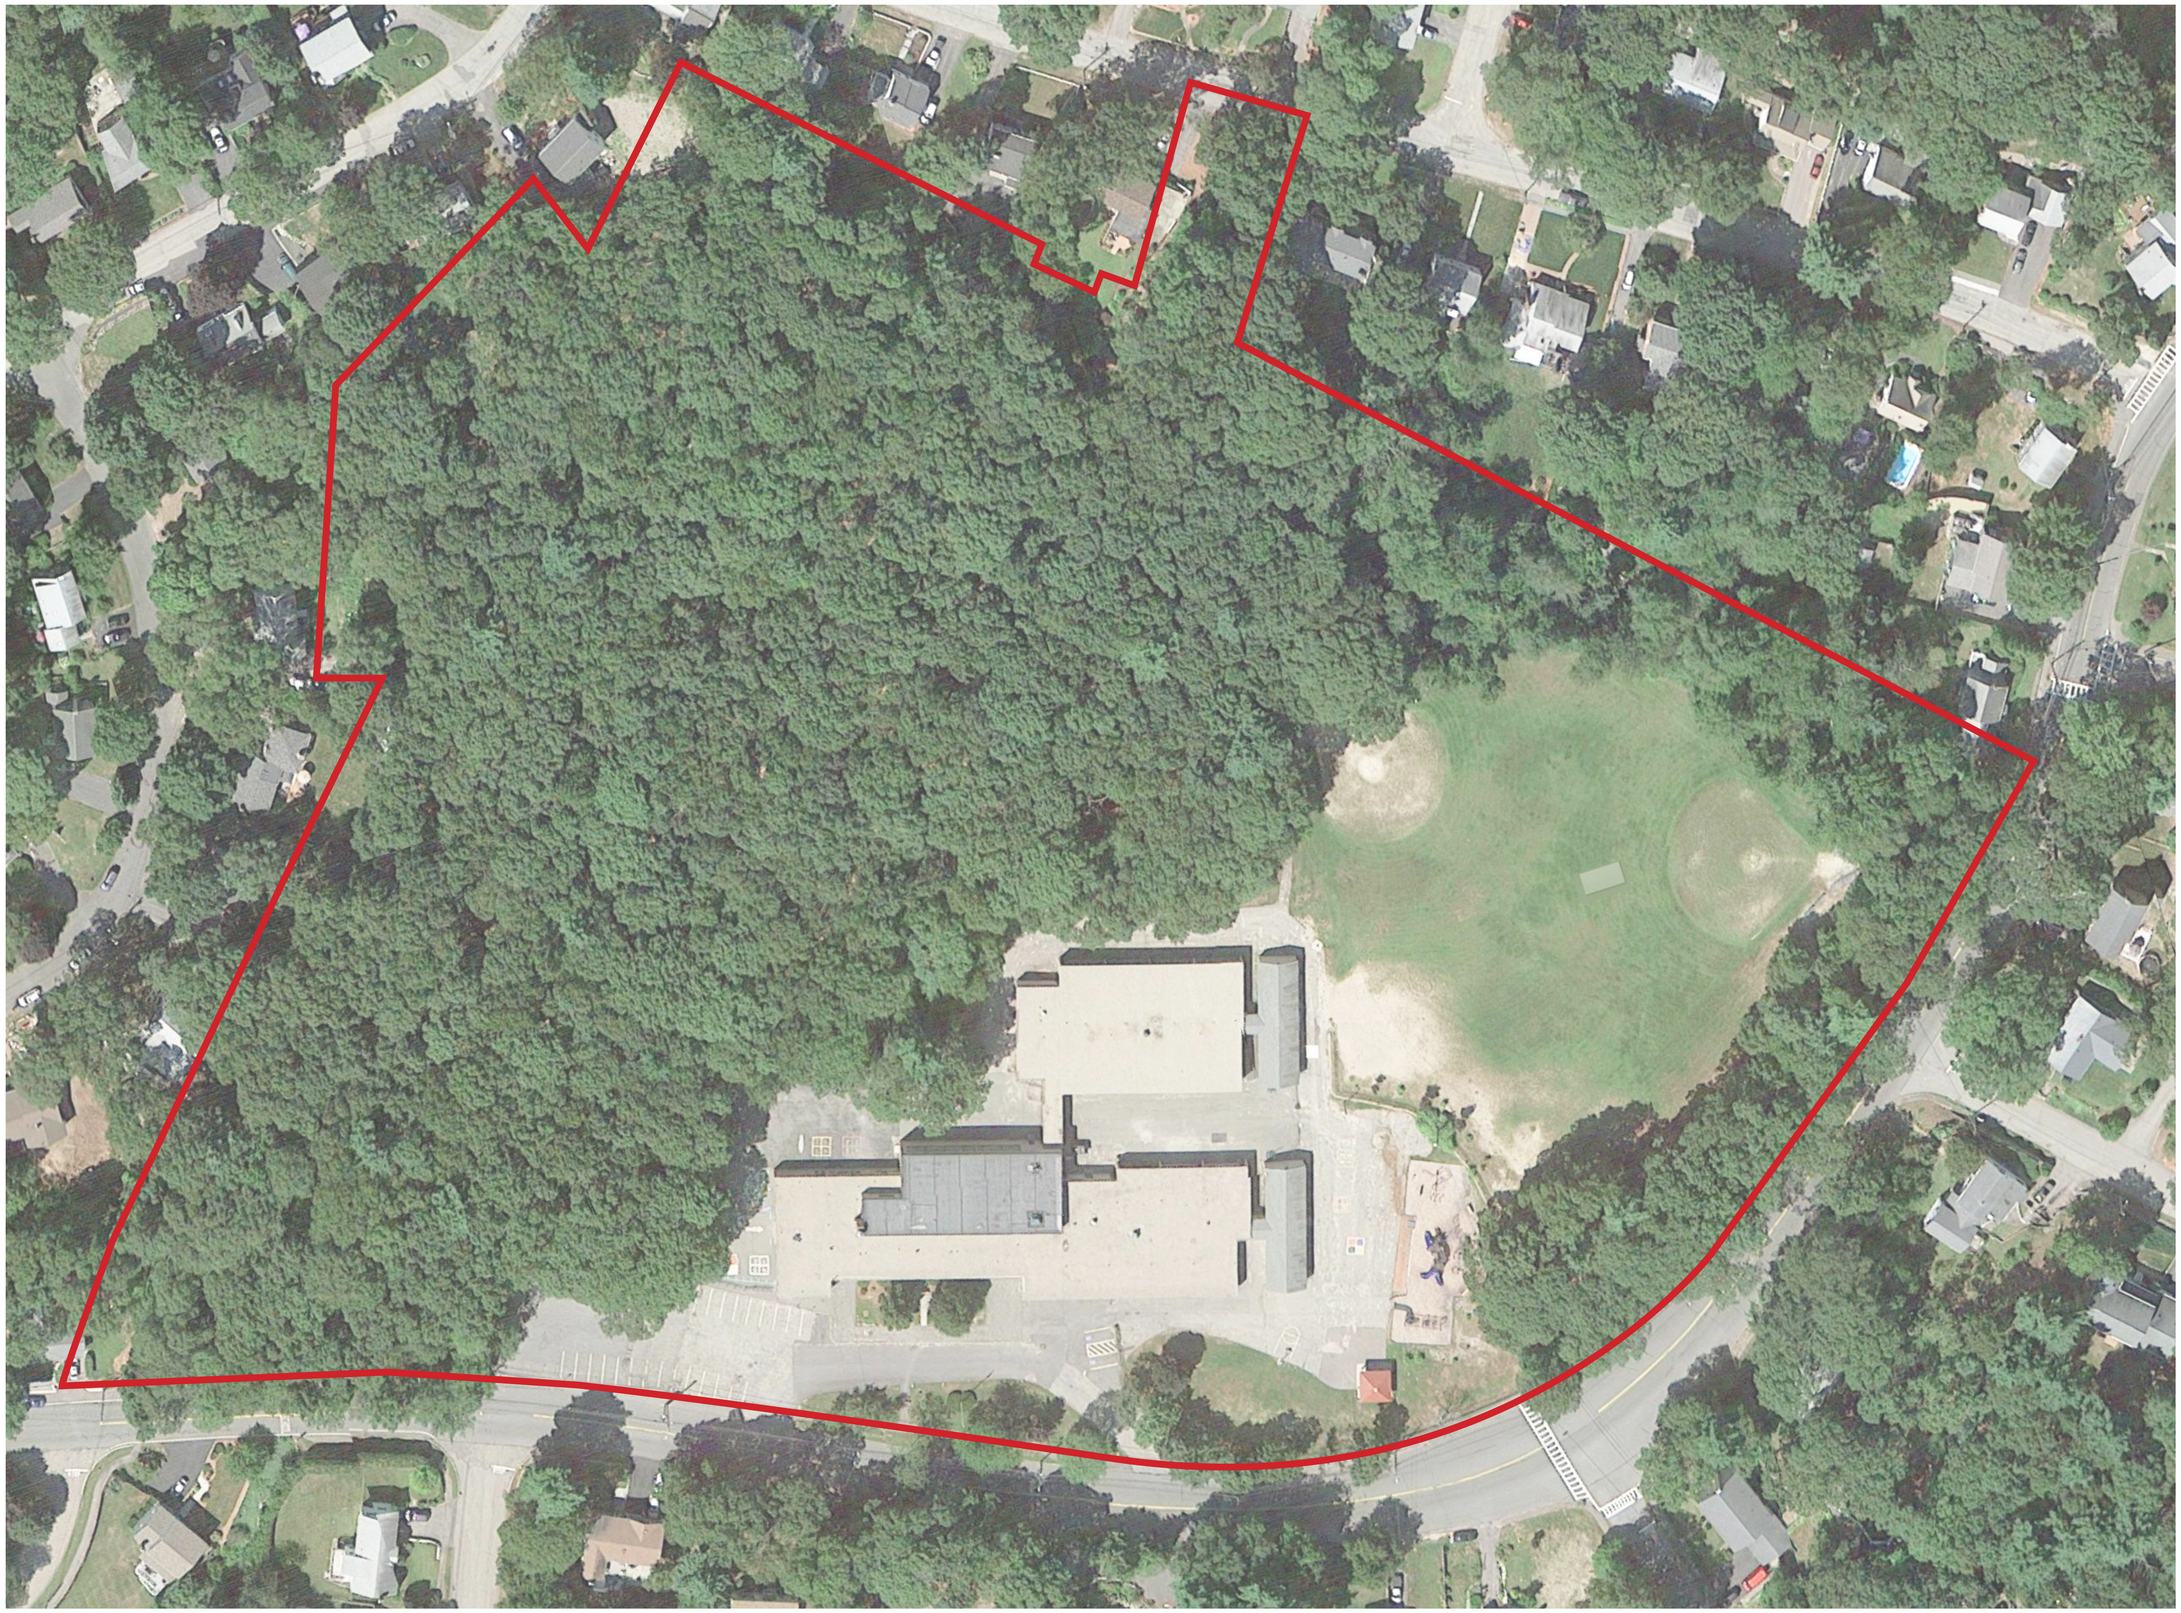

GRAPHIC LEGEND

EXISTING PROPERTY LINE

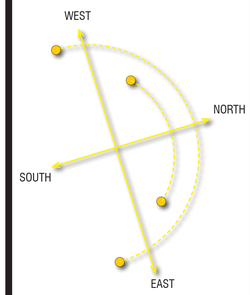

DEDHAM
EARLY CHILDHOOD
EDUCATION CENTER
FEASIBILITY STUDY

GREENLODGE
EXISTING SITE

DRAFT

JOB # S12114
DATE: 04/1/2015

KBA ARCHITECTS
KNIGHT, BAGGE AND ANDERSON, INC.

GREENLODGE EXISTING SITE

0' 20' 40' 80'
SCALE: 1"=40'-0"

G-A0.0

SITE GRAPHIC LEGEND

- EXISTING PROPERTY LINE
- EXISTING BUILDING
- EXISTING SURROUNDING BLDNGS
- 10'-0" GRADE LINES
- SITE PROPERTY LINES
- SETBACKS
- EXISTING TREES
- ASPHAULT
- PLAYGROUNDS-HARDSCAPE
- PLAYGROUNDS-SOFTSCAPE
- NEW PARKING
- VEHICULAR TRAFFIC
- MAIN ENTRANCE

DEDHAM
EARLY CHILDHOOD
EDUCATION CENTER
FEASIBILITY STUDY

GREENLODGE
NEW PRE-K-5

DRAFT

JOB # S12114
DATE: 04/1/2015

KBA ARCHITECTS
KNIGHT, BAGGE AND ANDERSON, INC.

OPTION 12

0' 20' 40' 80'
SCALE: 1"=40'-0"

G-A2.2