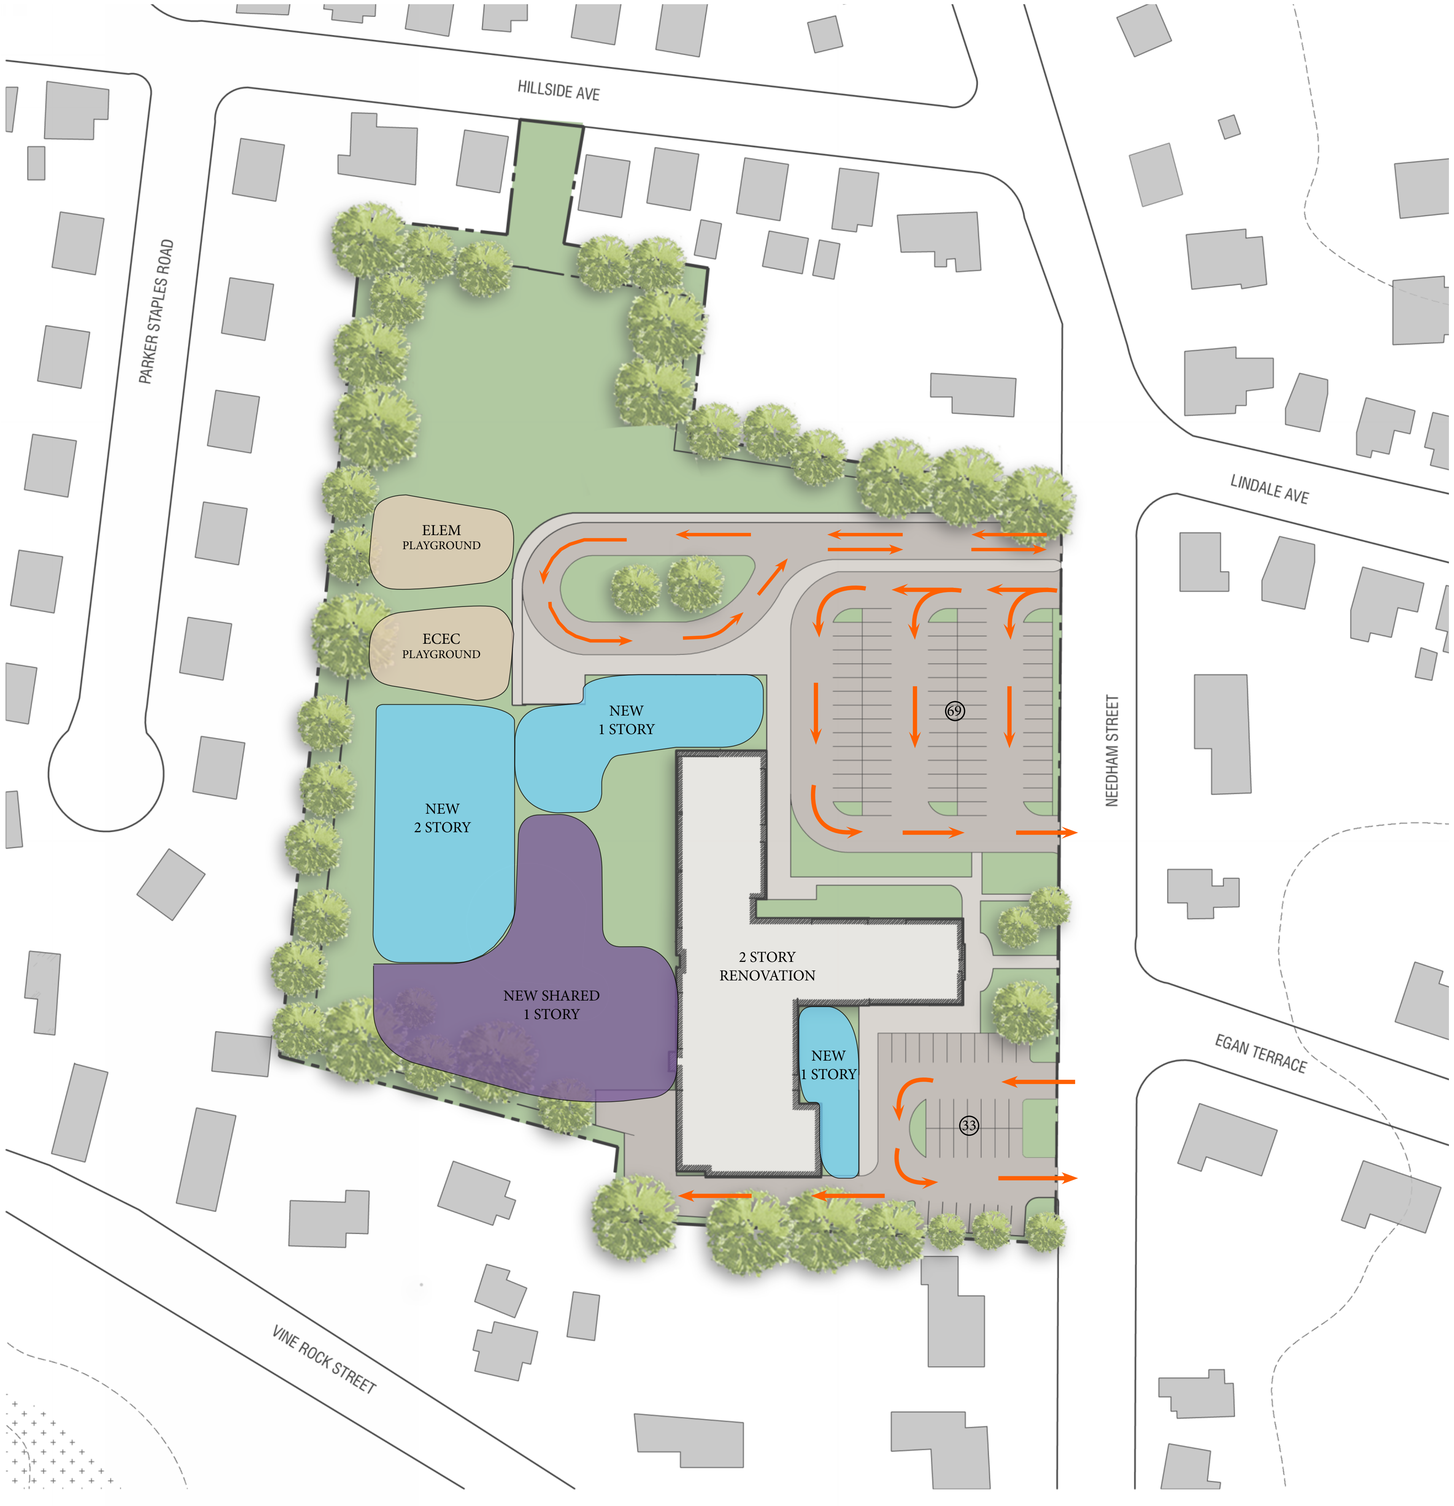


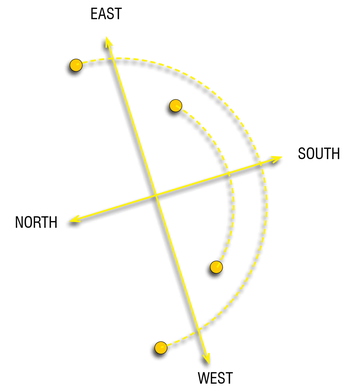


## GRAPHIC LEGEND

- EXISTING BUILDING
- EXISTING SURROUNDING BLDNGS
- 10'-0" GRADE LINES
- SITE PROPERTY LINES
- SETBACKS
- EXISTING TREES
- ASPHAULT
- PLAYGROUNDS-HARDSCAPE
- PLAYGROUNDS-SOFTSCAPE
- DEMOLITION
- NEW BUILDING
- NEW BUILDING SHARED SPACE
- NEW PARKING
- VEHICULAR TRAFFIC
- MAIN ENTRANCE

DEDHAM
EARLY CHILDHOOD
EDUCATION CENTER
FEASIBILITY STUDY

# RIVERDALE SCHOOL
ADD/ RENO PRE-K-5

DRAFT

JOB # S12114
DATE: 00/00/2015

KBA ARCHITECTS
KNIGHT, BAGGE AND ANDERSON, INC.

# OPTION 7

0' 20' 40' 80'
SCALE: 1"=40'-0"

R-A2.1

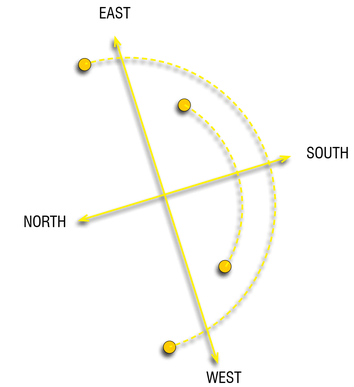


## SITE GRAPHIC LEGEND

- EXISTING BUILDING
- EXISTING SURROUNDING BLDNGS
- 10'-0" GRADE LINES
- SITE PROPERTY LINES
- SETBACKS
- EXISTING TREES
- ASPHAULT
- PLAYGROUNDS-HARDSCAPE
- PLAYGROUNDS-SOFTSCAPE
- NEW PARKING
- VEHICULAR TRAFFIC
- MAIN ENTRANCE

## PROGRAM GRAPHIC LEGEND

- CORE ACADEMIC SPACES
- SPECIAL EDUCATION
- ART & MUSIC
- HEALTH & PHYSICAL EDUCATION
- MEDIA CENTER
- DINING & FOOD SERVICES
- ADMINISTRATION & GUIDANCE
- MEDICAL
- CUSTODIAN AND MAINTENANCE
- OTHER

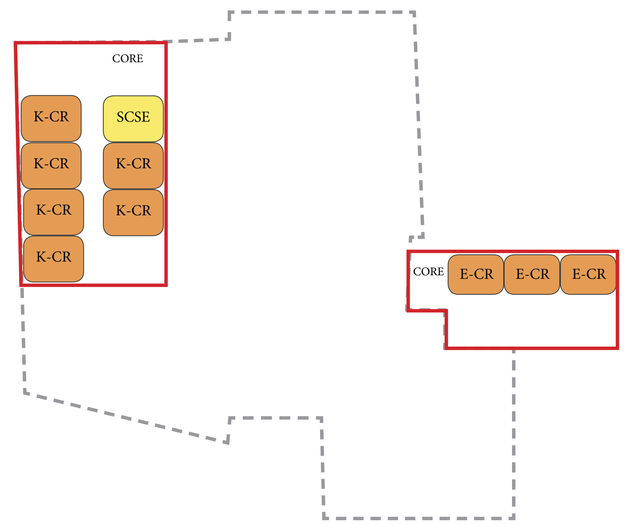


SECOND FLOOR

DRAFT

DEDHAM
EARLY CHILDHOOD
EDUCATION CENTER
FEASIBILITY STUDY

# RIVERDALE SCHOOL
ADD/ RENO PRE-K-5

JOB # S12114
DATE: 00/00/2015

KBA ARCHITECTS
KNIGHT, BAGGE AND ANDERSON, INC.

# OPTION 7

0' 20' 40' 80'
SCALE: 1"=40'-0"

R-A2.1

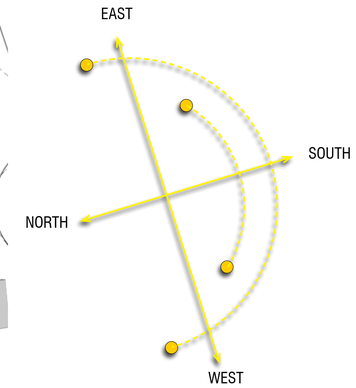


## GRAPHIC LEGEND

- EXISTING BUILDING
- EXISTING SURROUNDING BLDNGS
- 10'-0" GRADE LINES
- SITE PROPERTY LINES
- SETBACKS
- EXISTING TREES
- ASPHAULT
- PLAYGROUNDS-HARDSCAPE
- PLAYGROUNDS-SOFTSCAPE
- DEMOLITION
- NEW BUILDING
- NEW BUILDING SHARED SPACE
- NEW PARKING
- VEHICULAR TRAFFIC
- MAIN ENTRANCE

DEDHAM
EARLY CHILDHOOD
EDUCATION CENTER
FEASIBILITY STUDY

# RIVERDALE SCHOOL
NEW PRE-K-5

DRAFT

JOB # S12114
DATE: 00/00/2015

KBA ARCHITECTS
KNIGHT, BAGGE AND ANDERSON, INC.

# OPTION 14

0' 20' 40' 80'
SCALE: 1"=40'-0"

R-A2.2

GROUND FLOOR

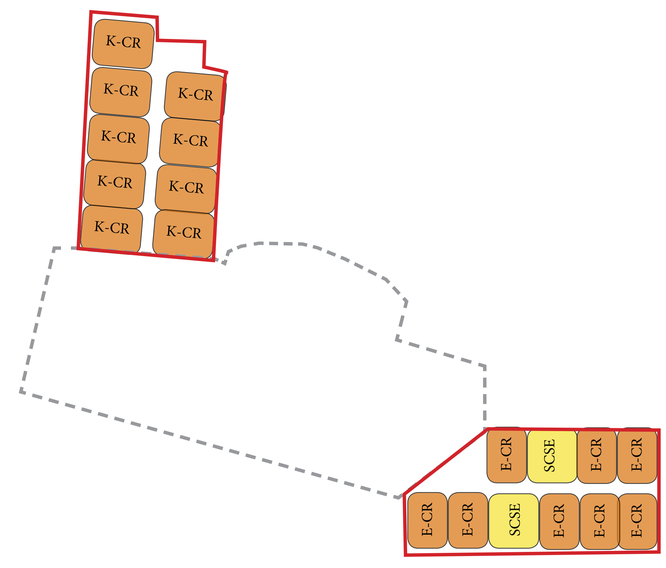


SECOND FLOOR

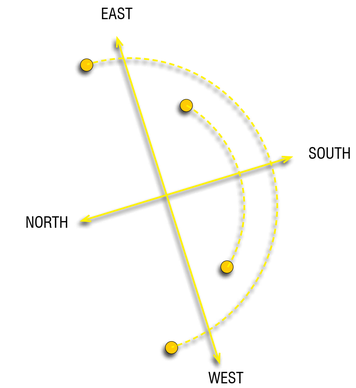


## SITE GRAPHIC LEGEND

- EXISTING BUILDING
- EXISTING SURROUNDING BLDNGS
- 10'-0" GRADE LINES
- SITE PROPERTY LINES
- SETBACKS
- EXISTING TREES
- ASPHAULT
- PLAYGROUNDS-HARDSCAPE
- PLAYGROUNDS-SOFTSCAPE
- NEW PARKING
- VEHICULAR TRAFFIC
- MAIN ENTRANCE

## PROGRAM GRAPHIC LEGEND

- CORE ACADEMIC SPACES
- SPECIAL EDUCATION
- ART & MUSIC
- HEALTH & PHYSICAL EDUCATION
- MEDIA CENTER
- DINING & FOOD SERVICES
- ADMINISTRATION & GUIDANCE
- MEDICAL
- CUSTODIAN AND MAINTENANCE
- OTHER

DEDHAM
EARLY CHILDHOOD
EDUCATION CENTER
FEASIBILITY STUDY

# RIVERDALE SCHOOL
NEW PRE-K-5

DRAFT

JOB # S12114
DATE: 00/00/2015

KBA ARCHITECTS
KNIGHT, BAGGE AND ANDERSON, INC.

# OPTION 14

0' 20' 40' 80'
SCALE: 1"=40'-0"

R-A2.2